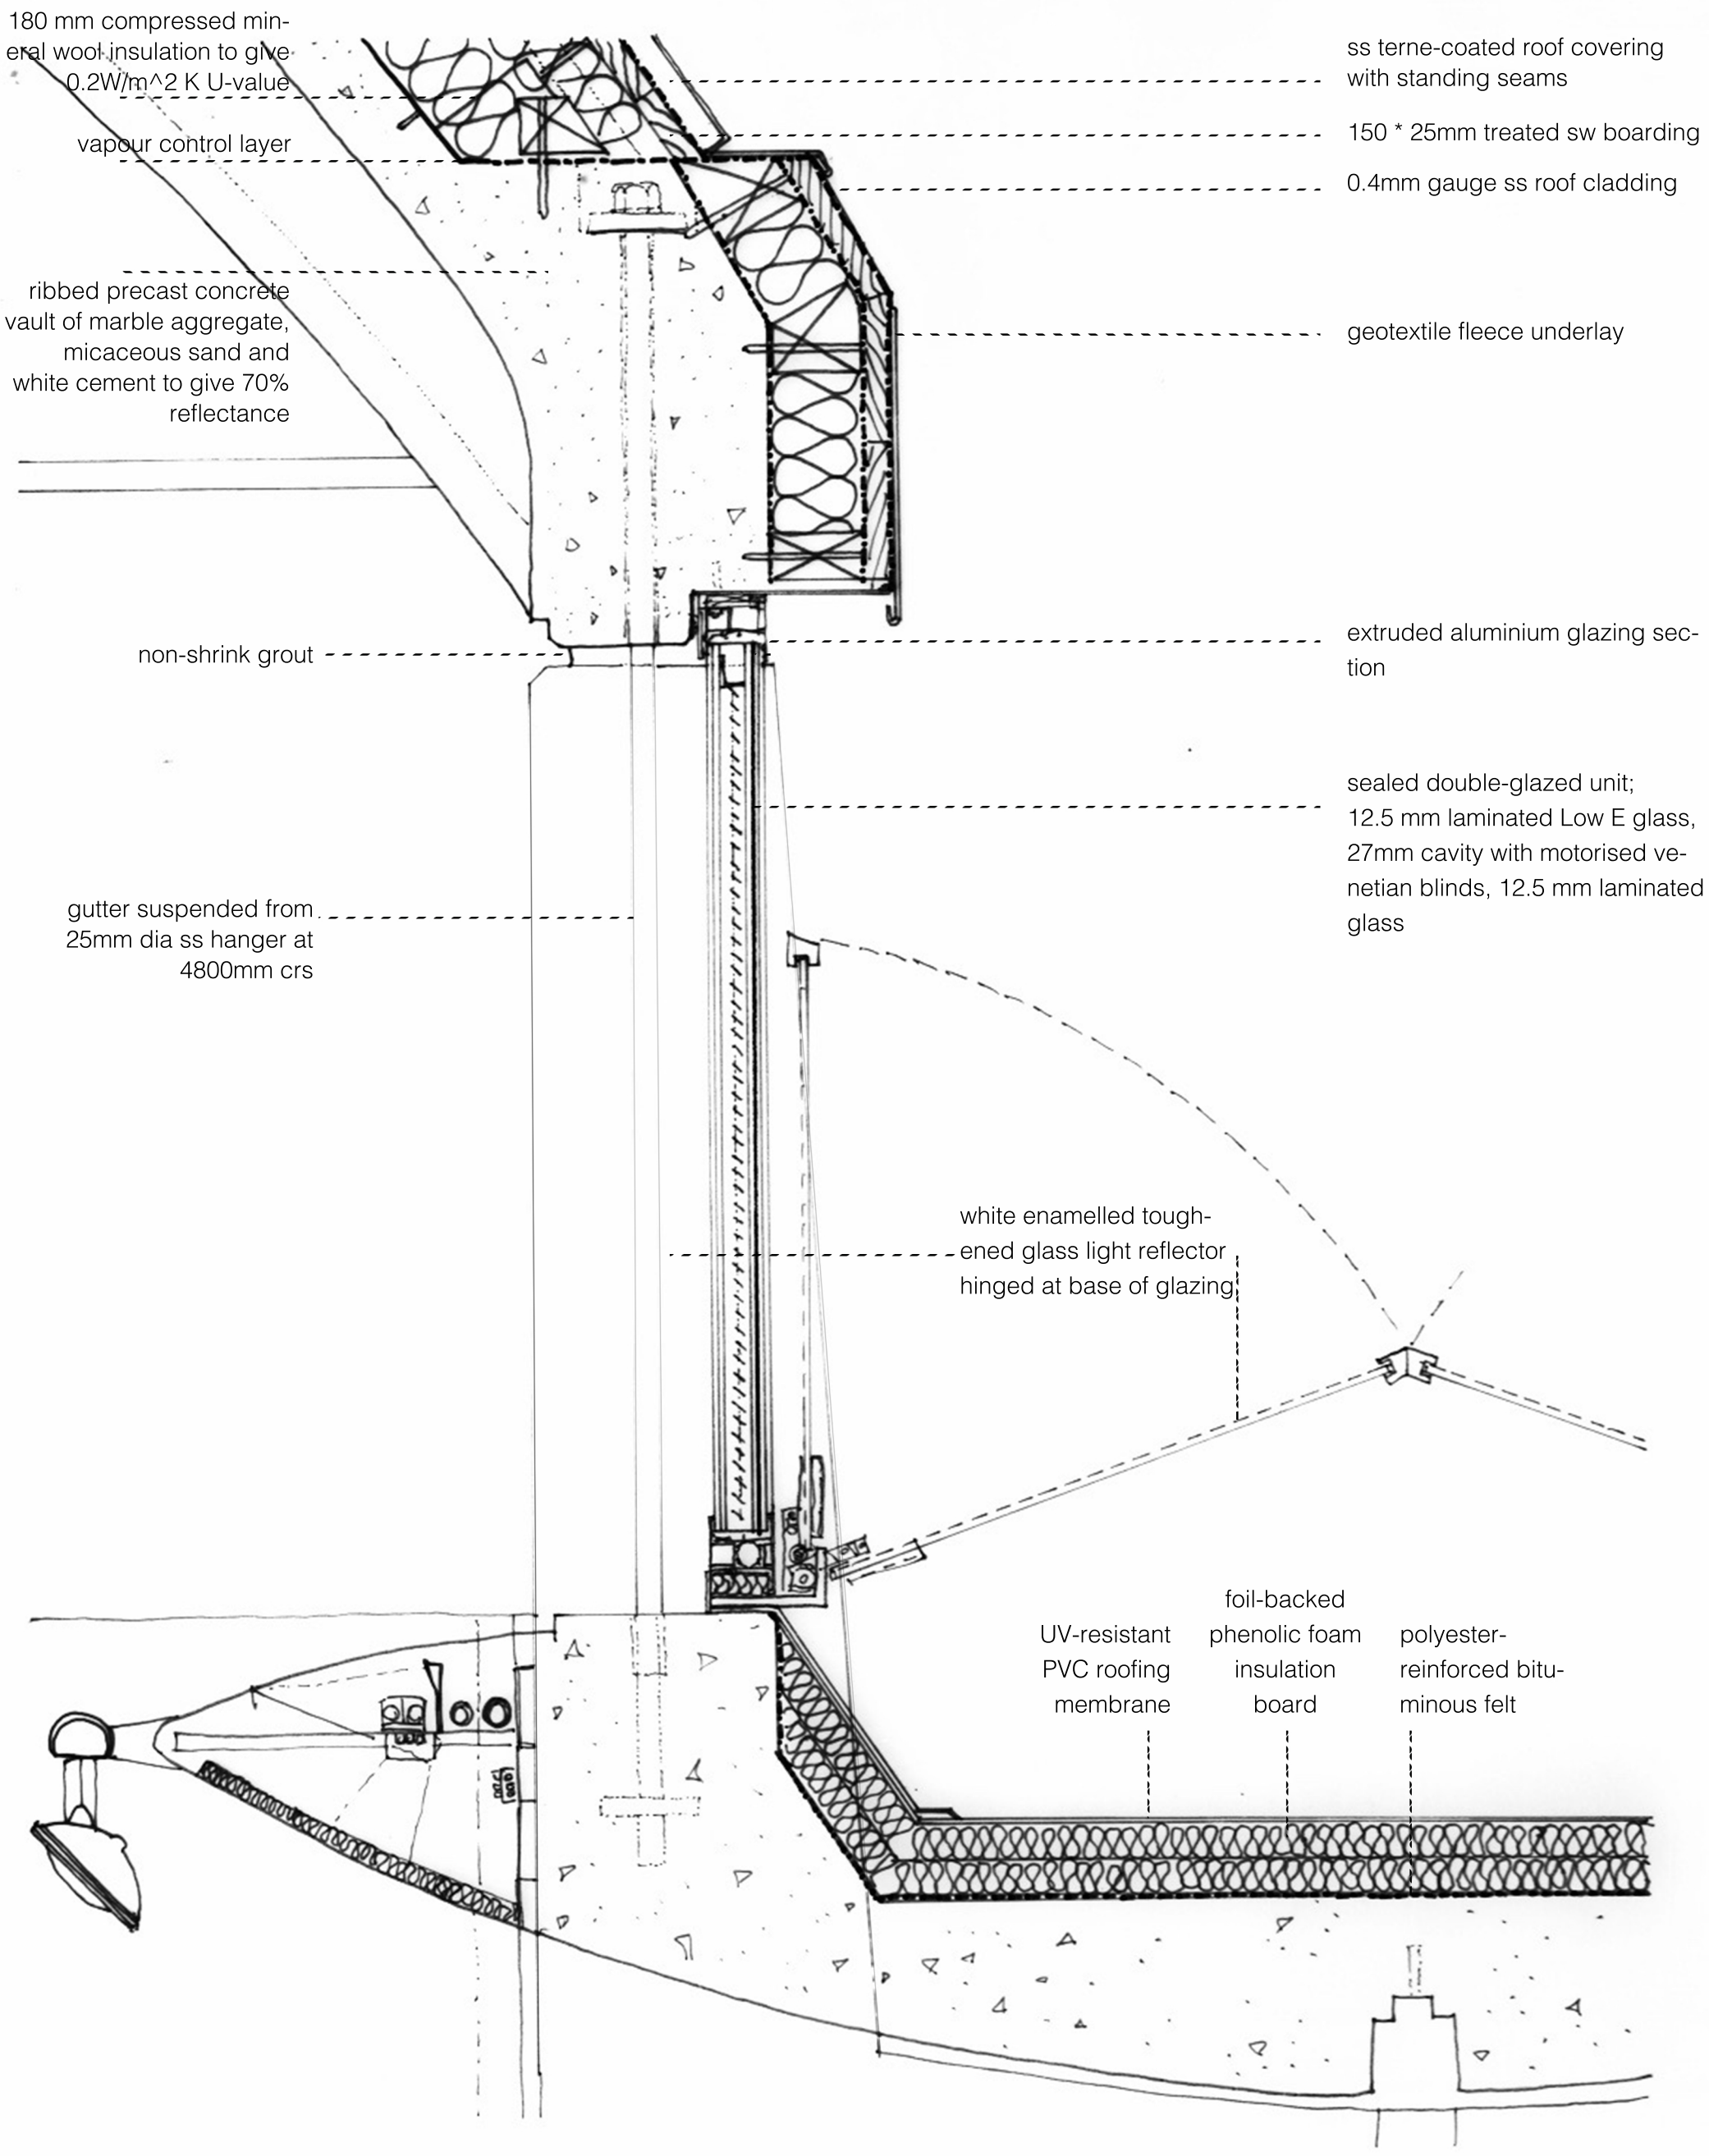Hand Sketch:
A concrete vaulted roof and reflected glazing system